Name of work:- Maintenance of BBMP Drilled Borewells and providing Pipe line in Ward No.11, (Kuvempunagara).

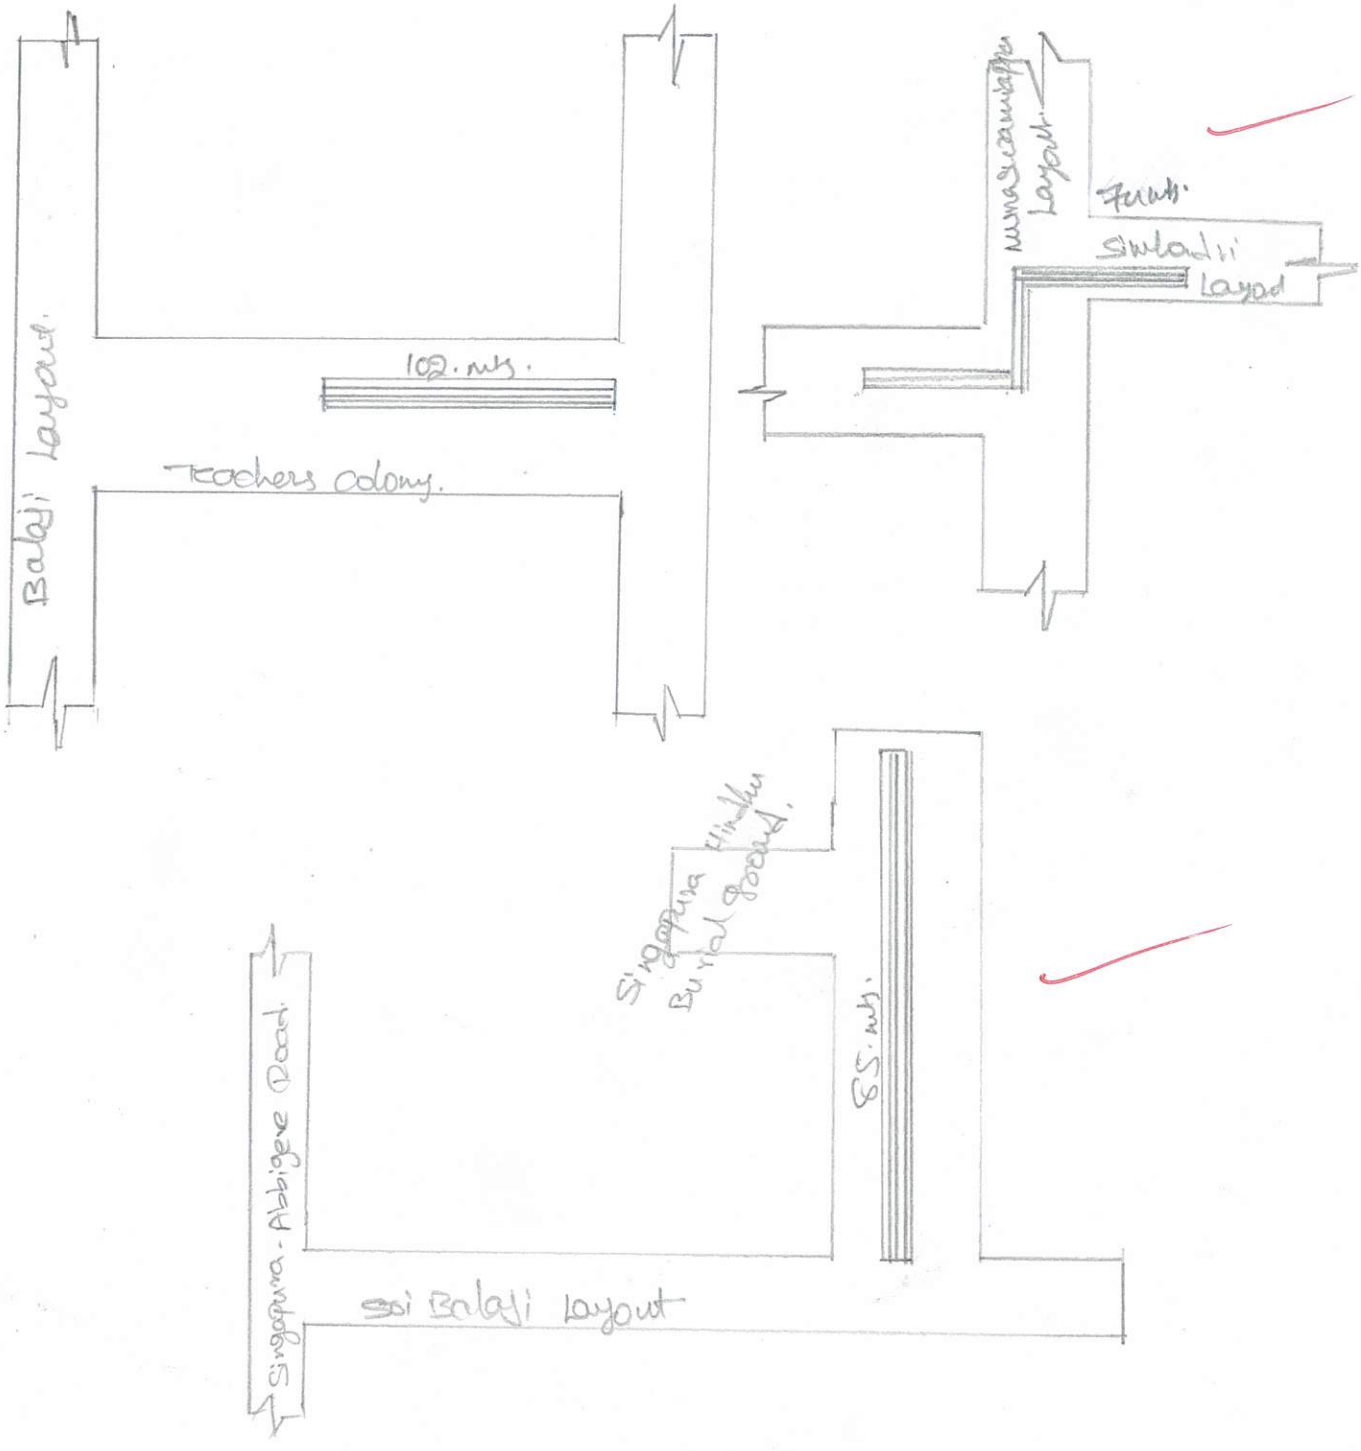

ಇಲಾಖಾ ಅಧಿಕಾರಿಗಳ
ಸಹಿ ಸಂ. 11/ಆ

Assistant Executive Engineer
Vidyaranyapura Sub Division
B.B.M.P, Bangalore -97